NOTE:
- DO NOT SCALE, USE FIGURED DIMENSIONS ONLY
- THIS DRAWING IS TO BE READ IN CONJUNCTION WITH ALL RELEVANT SPECIFICATIONS AND DRAWINGS.
- ALL DIMENSIONS TO BE CHECKED ON SITE.
- IN THE EVENT OF ANY DISCREPANCIES BETWEEN DRAWINGS THE CONTRACTOR IS TO INFORM THE ARCHITECT IMMEDIATELY

REV.	DATE	DESCRIPTION	DRWN.	CHKD.	APPRD.

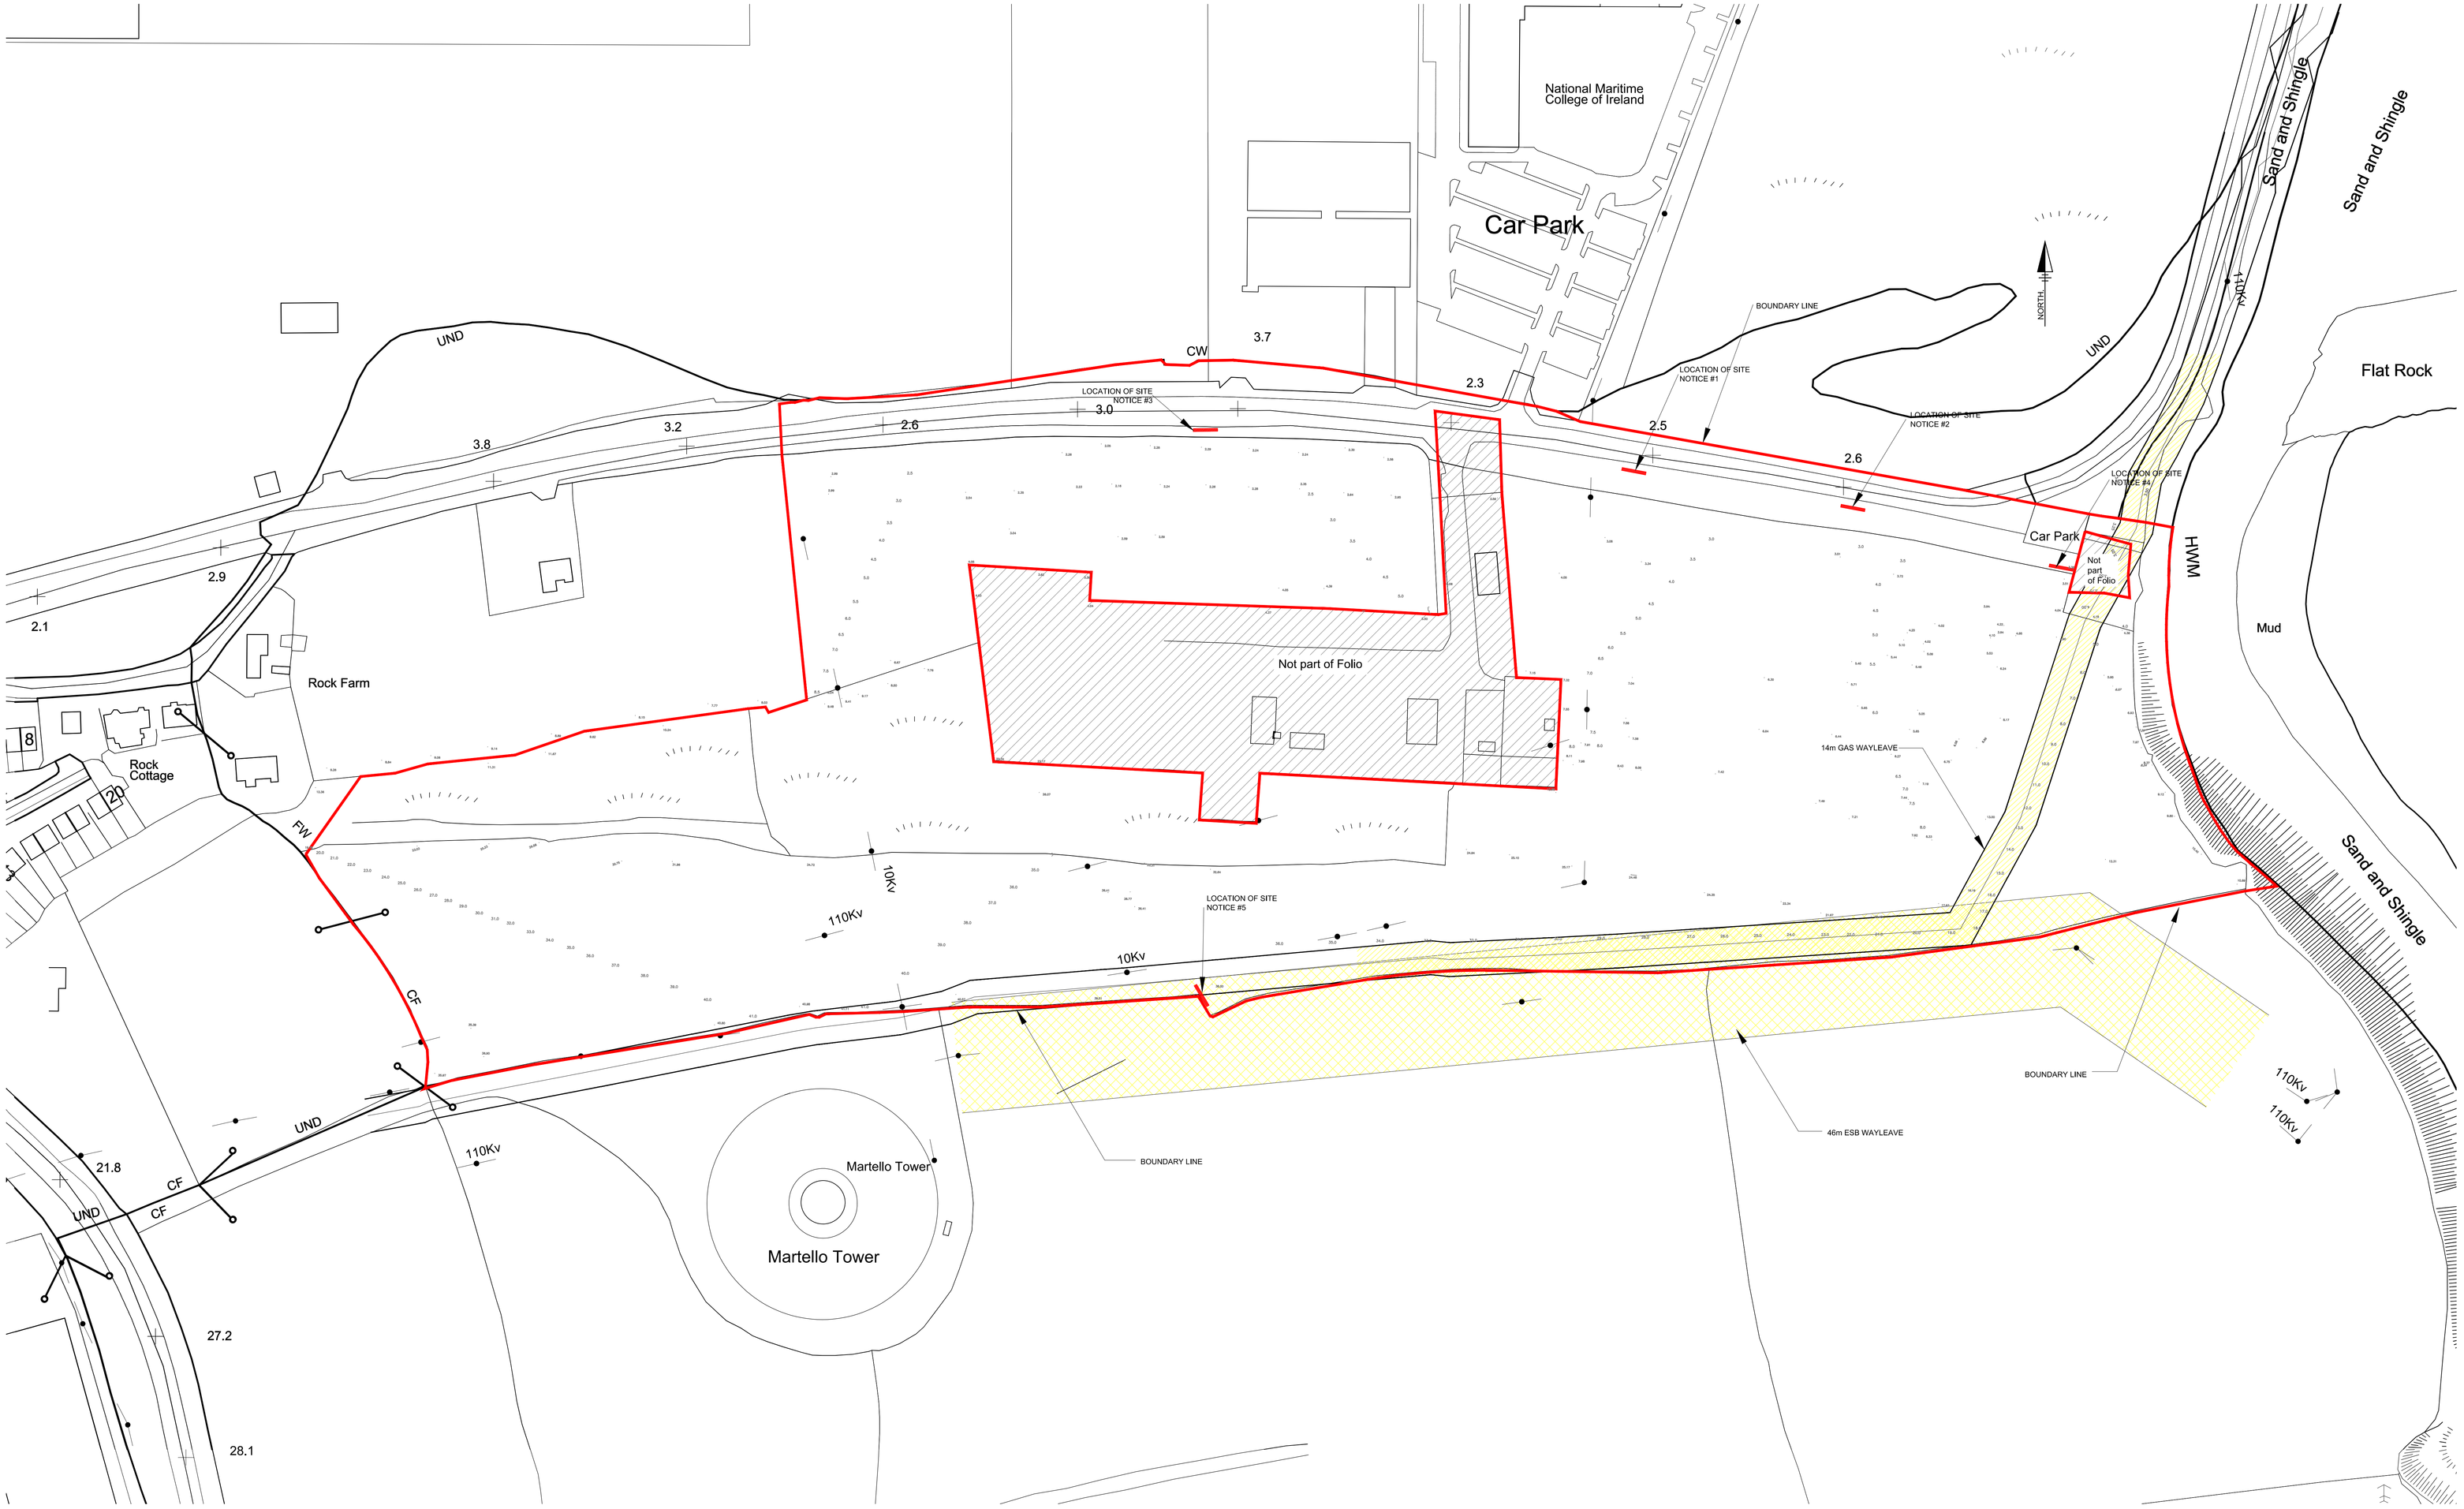

LEGEND:

- LOCATION OF SITE NOTICE
- AREA TO WHICH APPLICATION RELATES OUTLINED IN RED
- WAYLEAVES INDICATED IN YELLOW

DRAWING BASED ON THE FOLLOWING OS MAP INFORMATION

Output Format:
==========
DWG_39_LEVEL

Output File:
==========
'C_00_ZEAN39F_00000001.DWG'

Map Series:
==========
1:1000

6472-19
REVISION DATE = 07-Jul-2014
SURVEY DATE = 31-Dec-1977

6472-20
REVISION DATE = 07-Jul-2014
SURVEY DATE = 31-Dec-1977

1:2500

6472-C
REVISION DATE = 07-Jul-2014
SURVEY DATE = 02-Jan-1997

6472-D
REVISION DATE = 07-Jul-2014
SURVEY DATE = 02-Jan-1997

6511-A
REVISION DATE = 07-Jul-2014
SURVEY DATE = 03-Feb-1997

6511-D
REVISION DATE = 07-Jul-2014
SURVEY DATE = 28-Oct-2002

6473-C
REVISION DATE = 07-Jul-2014
SURVEY DATE = 15-Aug-2004

6512-D
REVISION DATE = 07-Jul-2014
SURVEY DATE = 05-Sep-2004

Clip Extent:
==========
LL X,LL Y = 577127,563806
UR X,UR Y = 580008,563006
UL X,UL Y = 577127,565136
UR X,UR Y = 580008,565136

Projection:
==========
ITM

ITM Centre Point Co-ordinate:
==========
X,Y = 578568,564071

Extraction Date:
==========
21-Oct-2015

Copyright:
==========
© Suirbhéireacht Ordanáis Éireann, 2015
© Ordnance Survey Ireland, 2010

Copyright:
==========
© Suirbhéireacht Ordanáis Éireann, 2010
© Ordnance Survey Ireland, 2010

Arna thoimsiú agus arna fhoilsiú ag Suirbhéireacht Ordanáis Éireann, Páirc an Fhoinnuisce, Baile Átha Cliath 8, Éire.
Compiled and published by Ordnance Survey Ireland, Phoenix Park, Dublin 8, Ireland.

Sárú ar chóipcheart neamhúdaraithe atá ann ag Suirbhéireacht Ordanáis Éireann agus Rialtas na hÉireann.
Unauthorised reproduction infringes Ordnance Survey Ireland and Government of Ireland copyright.

Gach ceart ar cosnamh. Ní ceadmhach aon chuid den fhoilseachán seo a chóipeáil, a athúsáidh nó a tharchur in aon fhoirm riamh, ar aon bhealach gan cead i scríbhinn roimh ré ó úinéir an chóipcheart.
All rights reserved. No part of this publication may be copied, reproduced or transmitted in any form or by any means without the prior written permission of the copyright owners.

Ní hionann bóthar, bealach nó cosán a bheith ar léarscáileanna na hOifige seo agus cead dlí.
The representation on this map of a road, track or footpath is not evidence of the existence of a right of way.

Ní thaispeánann léarscáil de chuid Ordanáis Shuirbhéireacht na hÉireann teorainn phoiblí dlíothúil de mhaoin riamh, ná cinntíonn sé gníomhe fhíoscála. Ach amháin mar a léiríonn léarscáiléanna áitiúla bonn-teorainneacha, nor do they show ownership of physical features.

EXISTING SITE LAYOUT PLAN

(SCALE 1:1000 @A0)

INDAVER

WILSON ARCHITECTURE

OMM | W

5 Lapps Quay, Cork, Ireland t: 021 4272070 f: 021 4272250 e: info@wilsonarchitecture.ie

RINGASKIDDY RESOURCE RECOVERY CENTRE INDAVER RINGASKIDDY, CO.CORK				EXISTING SITE LAYOUT PLAN	
SCALE	DATE	DRAWN BY	CHECKED	REVISION No.	DRAWING No.
1:1000 @A0	JAN'15	IS	FDM	01	1434 - 102

© COPYRIGHT This drawing or design may not be reproduced without permission