NOTE:
- DO NOT SCALE. USE FIGURED DIMENSIONS ONLY
- THIS DRAWING IS TO BE READ IN CONJUNCTION WITH ALL RELEVANT SPECIFICATIONS AND DRAWINGS.
- ALL DIMENSIONS TO BE CHECKED ON SITE.
- IN THE EVENT OF ANY DISCREPANCIES BETWEEN DRAWINGS THE CONTRACTOR IS TO INFORM THE ARCHITECT IMMEDIATELY

| REV. | DATE | DESCRIPTION | DRWN. | CHKD. | APPRD. |
|---|---|---|---|---|---|
| | | | | | |

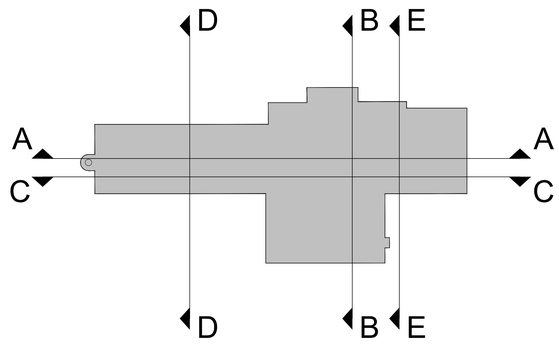


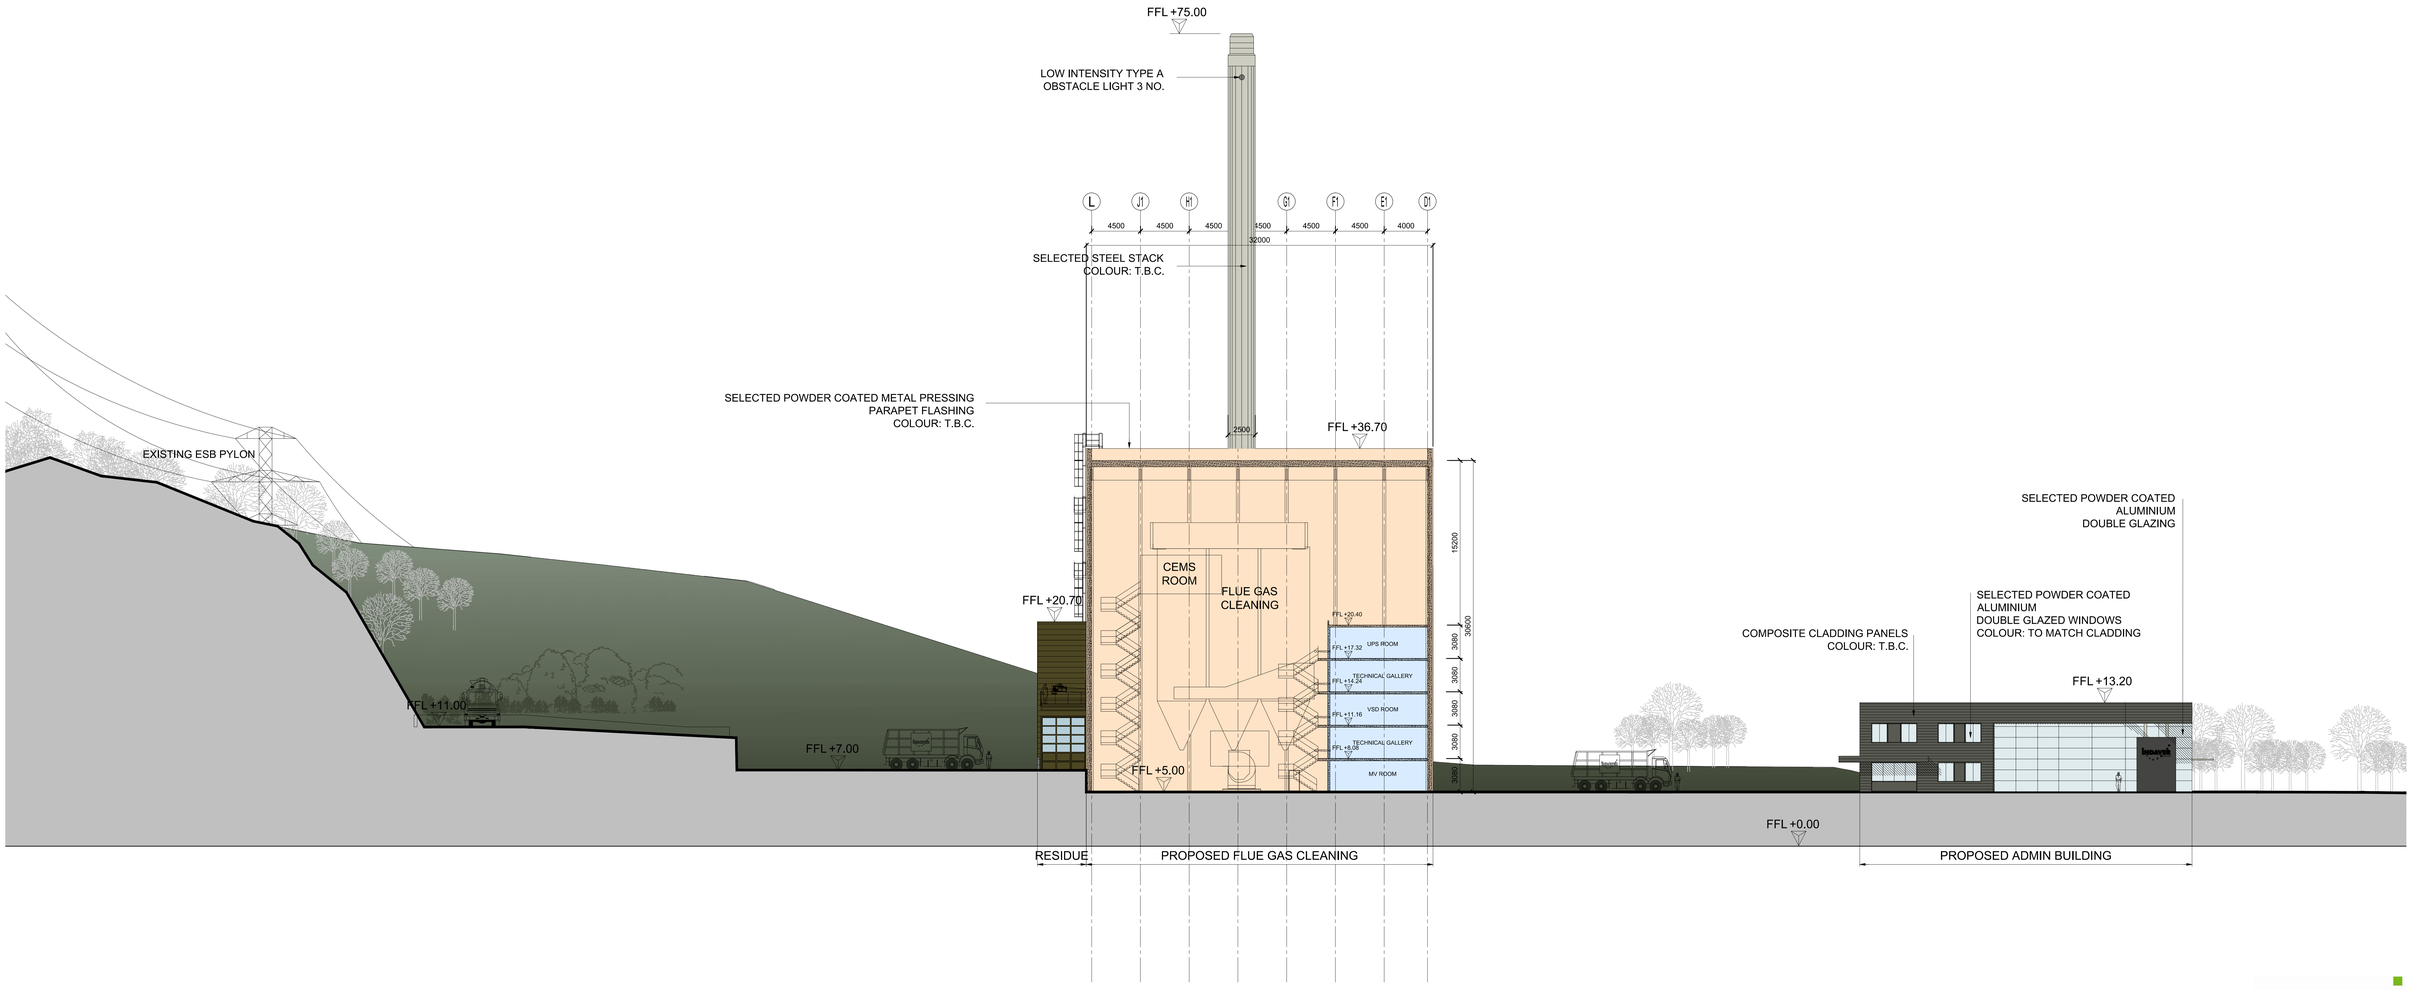


# SECTION DD

( SCALE 1:200 @A0)

INDAVER

WILSON ARCHITECTURE

OMM | W

5 Lapps Quay, Cork, Ireland t: 021 4272070 f: 021 4272250 e: info@wilsonarchitecture.ie

| | |
|---|---|
| RINGASKIDDY RESOURCE RECOVERY CENTRE<br>INDAVER<br>RINGASKIDDY, CO.CORK | PROCESS BUILDING<br>SECTION<br>DD |

| SCALE | DATE | DRAWN BY | CHECKED | REVISION No. | DRAWING No. |
|---|---|---|---|---|---|
| 1:200 @A0 | JAN'18 | IS | FOM | 03 | 1434 - 303 |

© COPYRIGHT This drawing or design may not be reproduced without permission