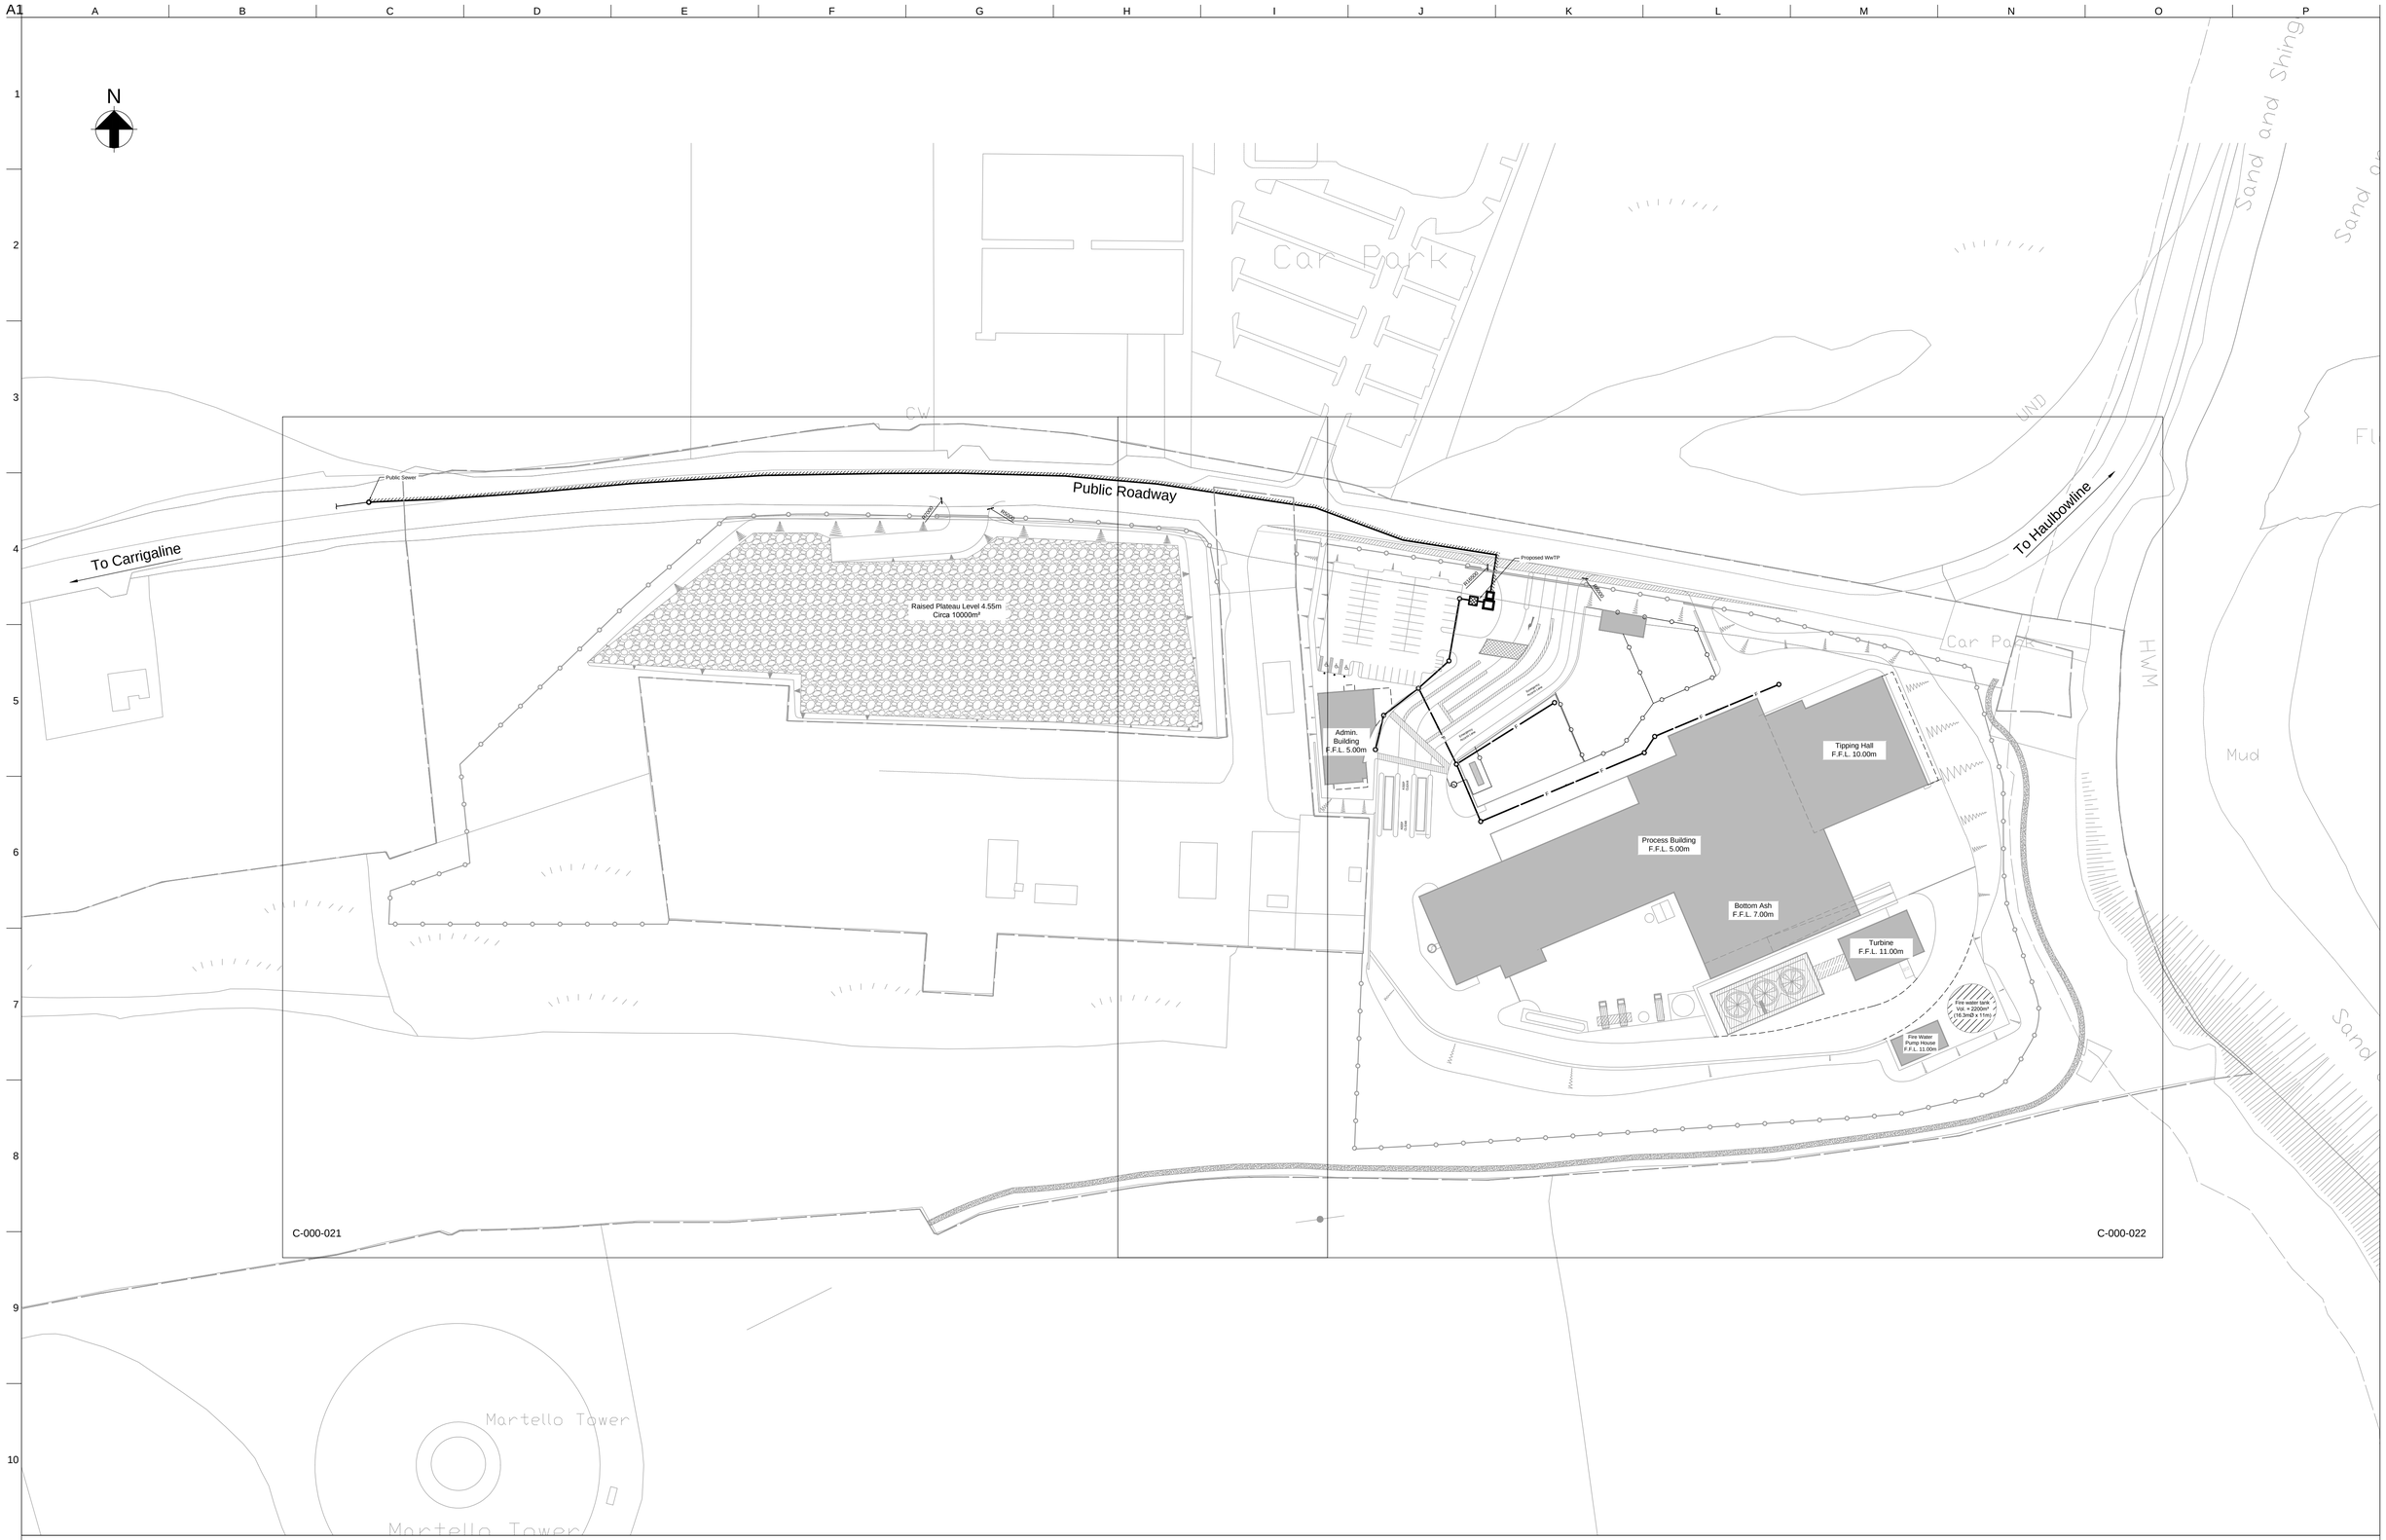

Notes:

1) Reproduced from the Ordnance Survey by permission of the Government, licence No. EN 0002815.

Rev	Date	By	Chkd	Appd
PL1	11/12/15	J.B.	J.B.	JMacC
Issued for Planning				

ARUP
15 Oliver Plunkett Street
Cork, Ireland
Tel +353 (0)21 427 7670 Fax +353 (0)21 427 2345
www.arup.com

Client: INDAVER

Project Title: Ringaskiddy Resource Recovery Centre

Drawing Title: Overall Foul Drainage Layout

Scale at A1: 1:1000

Role: Site Infrastructure

Suitability: Planning

Arup Job No: 238129-00

Rev: PL1

Name: C-000-020

Do not scale

© Arup